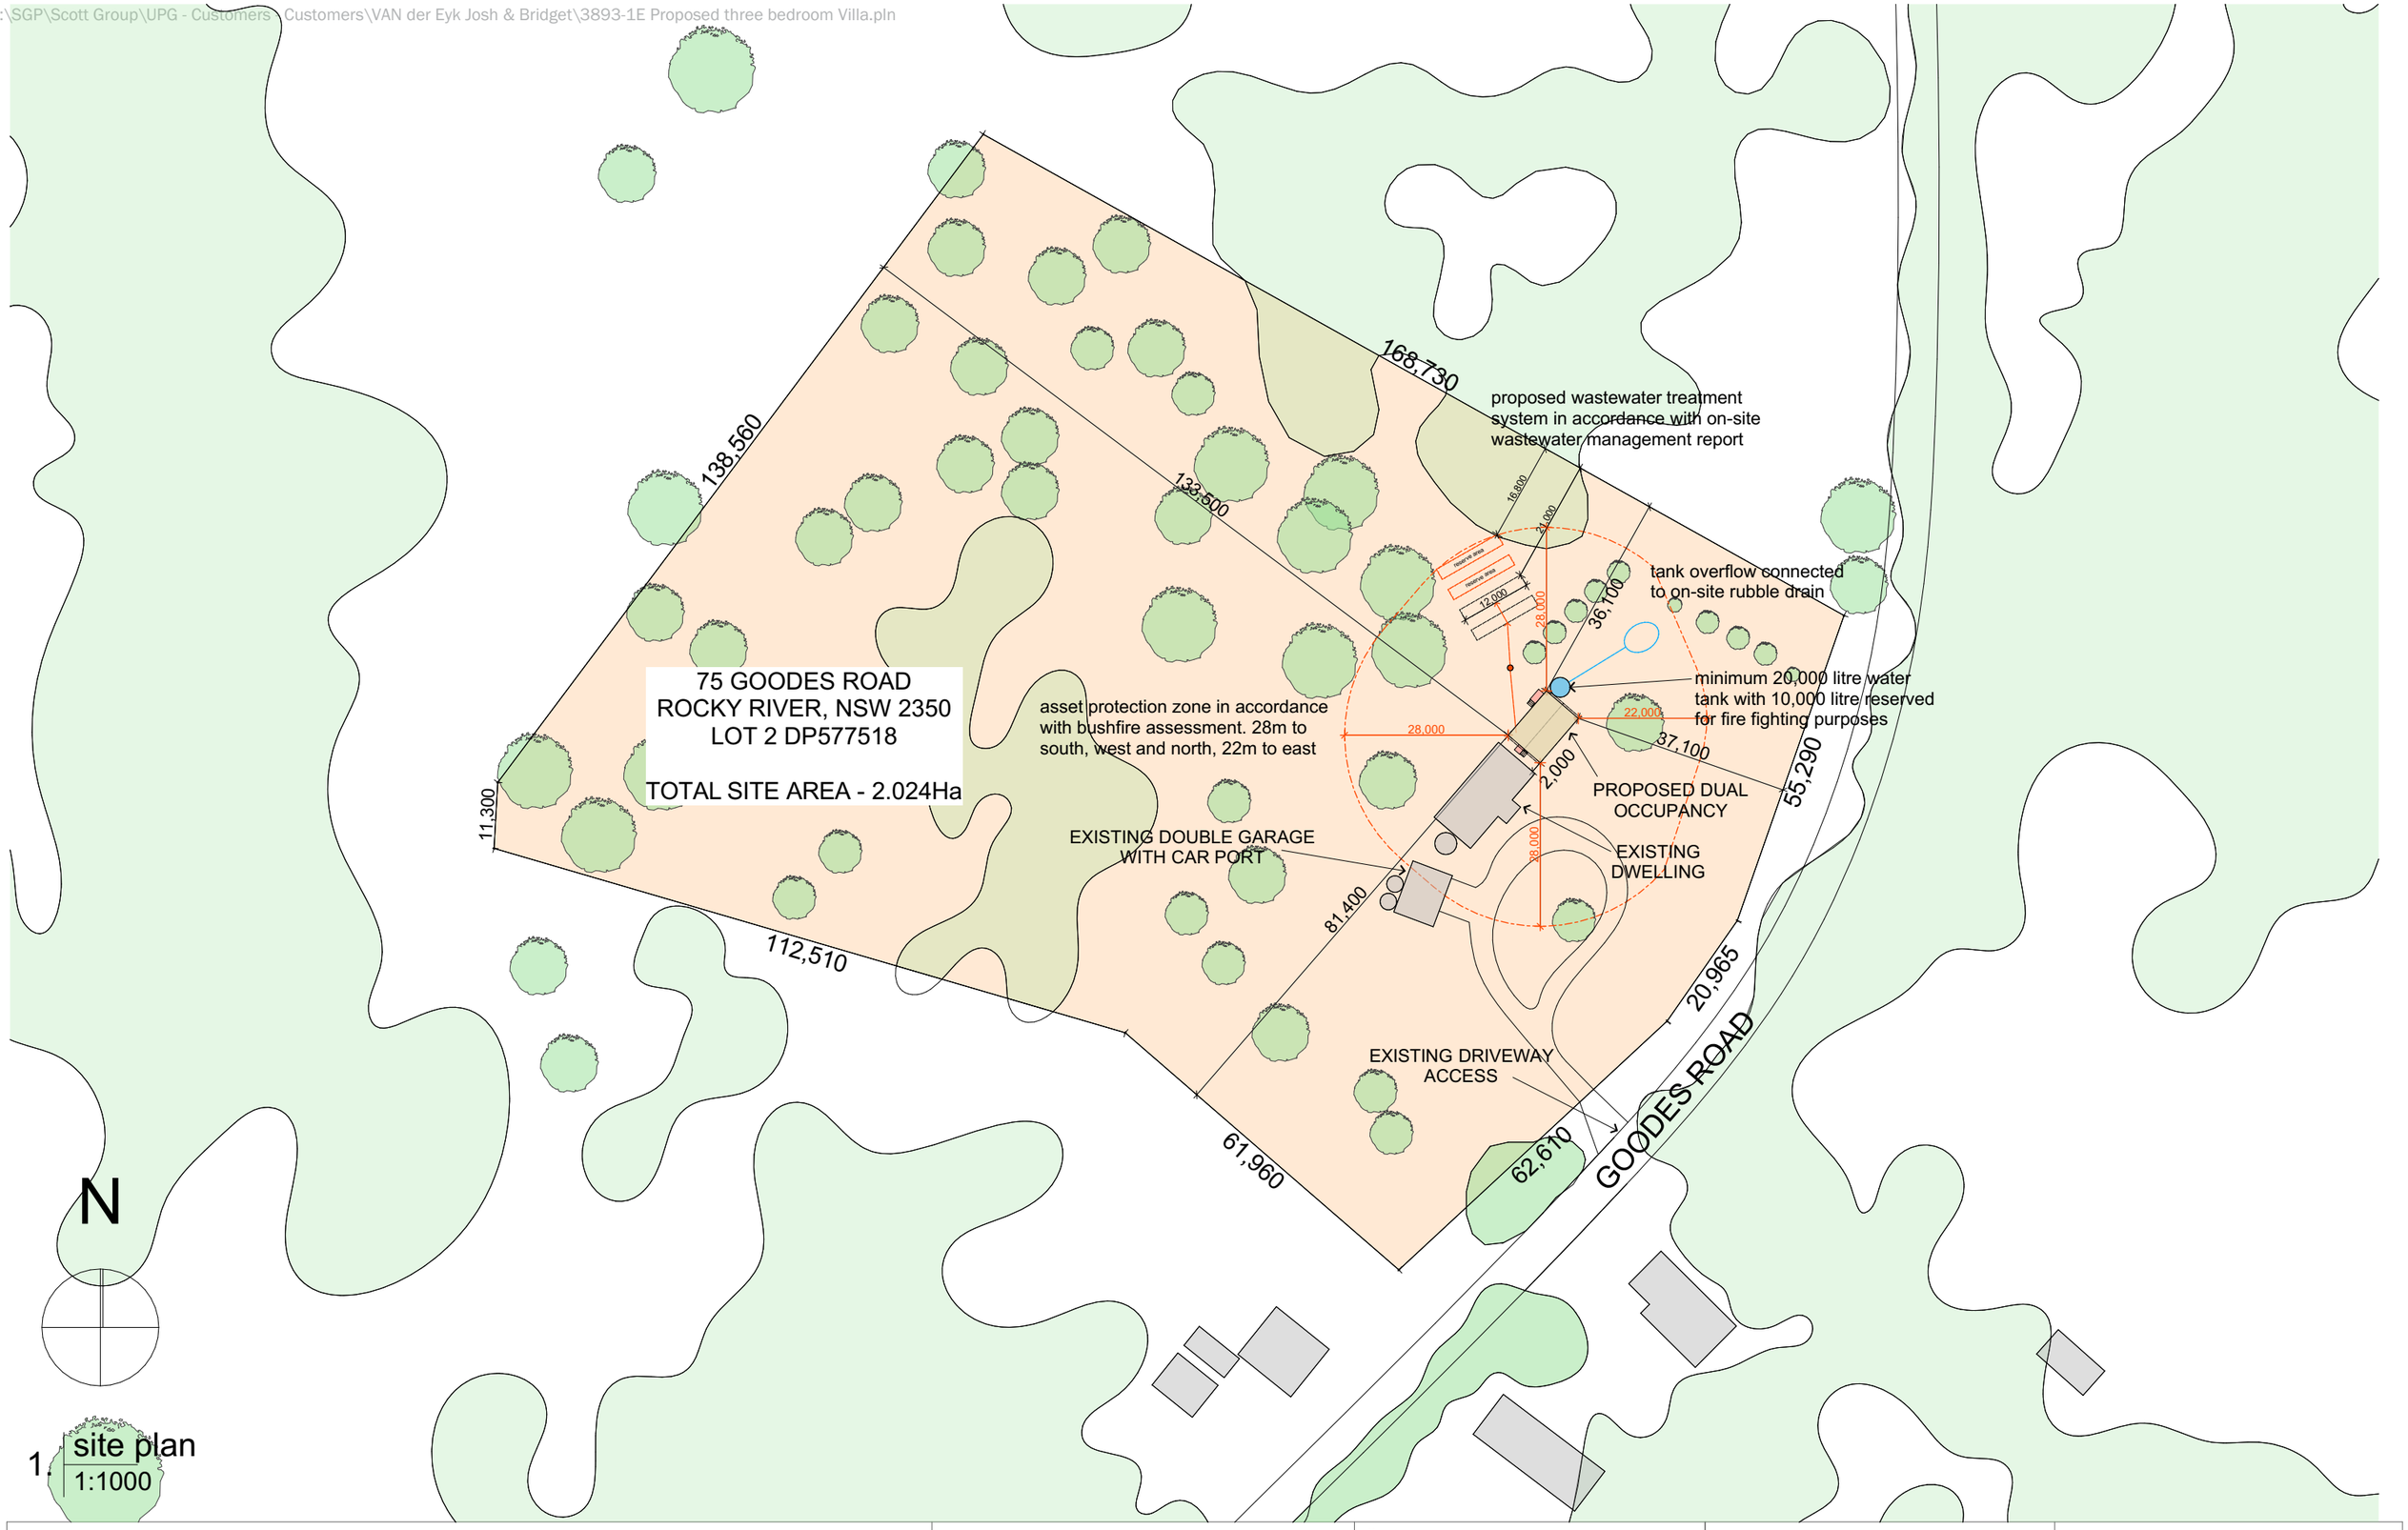

UNIPLAN GROUP
Modern forms, functional design

Uniplan Group Pty Ltd
53 Seaton Street | PO Box 5004 | Armidale NSW 2350
t: + 61 2 6773 8500 | FREECALL: 1800 UNIPLAN
www.uniplangroup.com.au | email: sales@uniplangroup.co

This drawing may contain items or elements of work which are shown for indicative purposes only and are not included in the Contract price unless expressly noted in the Specification or other Conctract Documents

Drawings are protected by copyright and remain the property of Uniplan Group. No part of this document may be reproduced or copied without permission of Uniplan Group.

All site dimensions and levels are to be verified and confirmed by the client prior to the commencement of works.

client: Josh & Bridget Van der Eyk	drawn by: kcm	site plan	
project: proposed three bedroom villa	scale: 1:1000 on A3	job no: 3893-1E	sheet no: -5
address: 75 Goodes Road, Rocky River, NSW 2358 Lot 2 DP 577518	date: 5/05/2023		