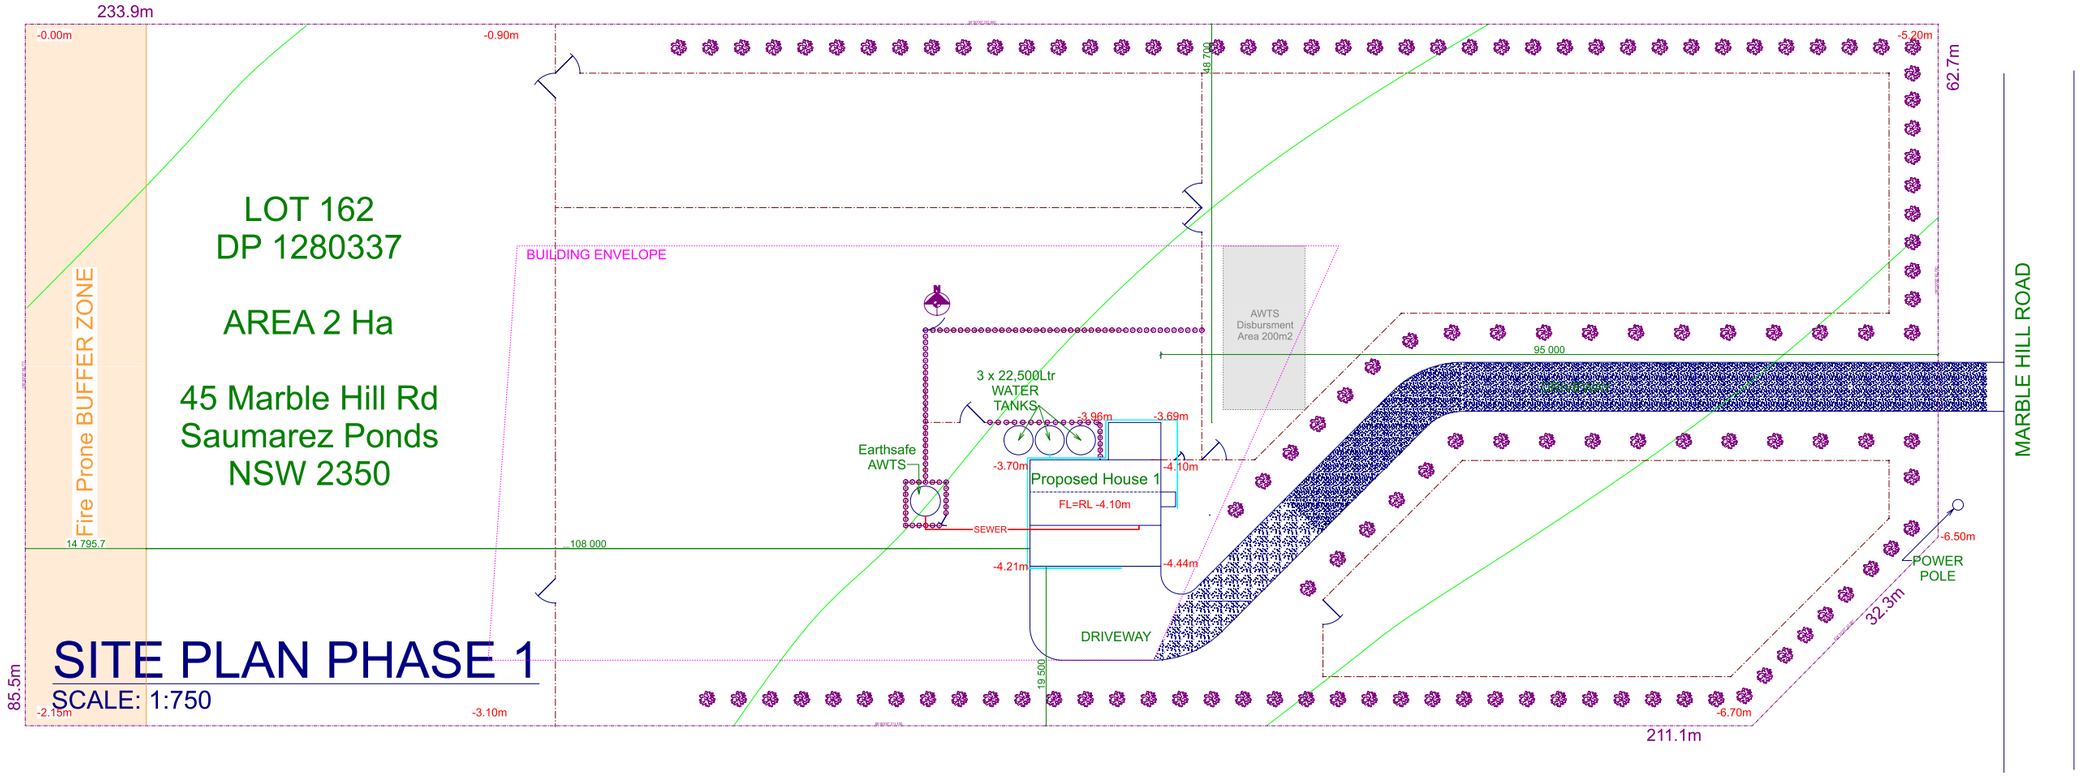

SITE PLAN PHASE 1

SCALE: 1:750

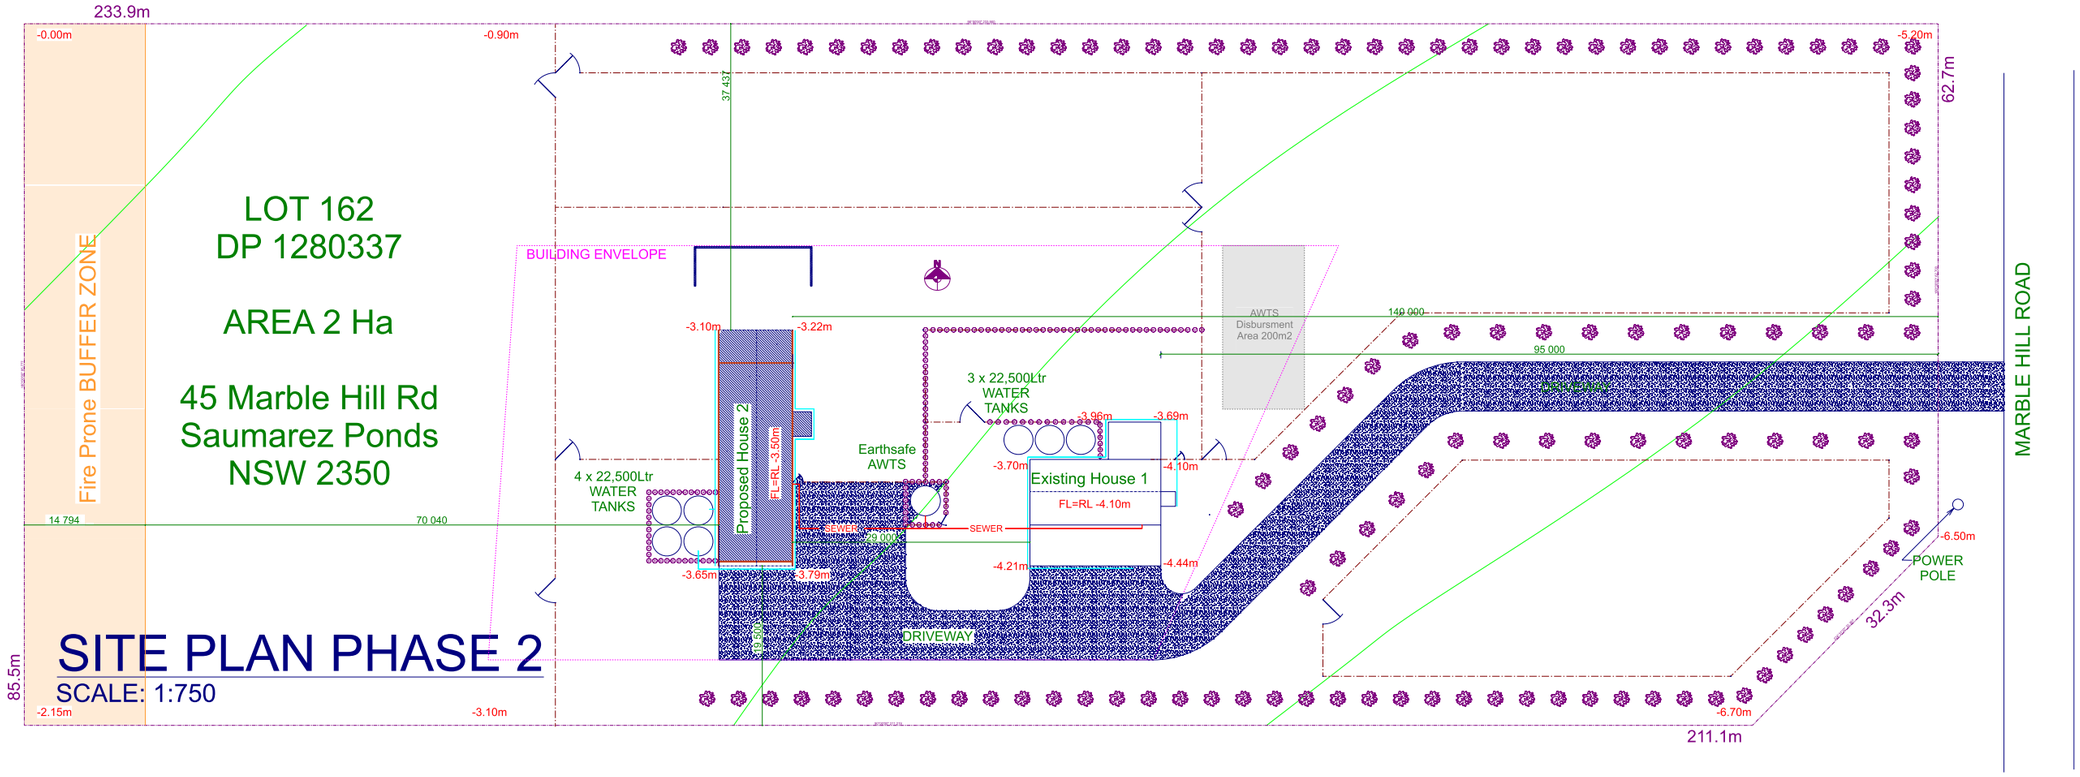

SITE PLAN PHASE 2

SCALE: 1:750

COPYRIGHT
THE DRAWING AND THE DESIGN DEPICTED REMAIN THE PROPERTY OF THE AUTHOR. REPRODUCTION IN PART OR IN WHOLE IS PROHIBITED UNLESS WRITTEN PERMISSION IS OBTAINED FROM THE AUTHOR. PLANS ARE FOR USE ONLY ON THE JOB SPECIFIED IN THE TITLE BOX.

30/06/23	For Submission

Customer: SELBY, Greg 2
Site Address: 45 Marble Hill Rd, Saumarez Ponds, NSW 2350
PH: 0417 303 343 E: greg@roadholderr.net
Reference No: 2023-000 New Dual Occupancy

SITE PLAN Phase 2

New England Drafting
PHONE: 0417-303 343 Email: greg@newenglanddrafting.com

Printed: 31/08/2023 | Page: 13 | DRAWN BY: Greg SELBY