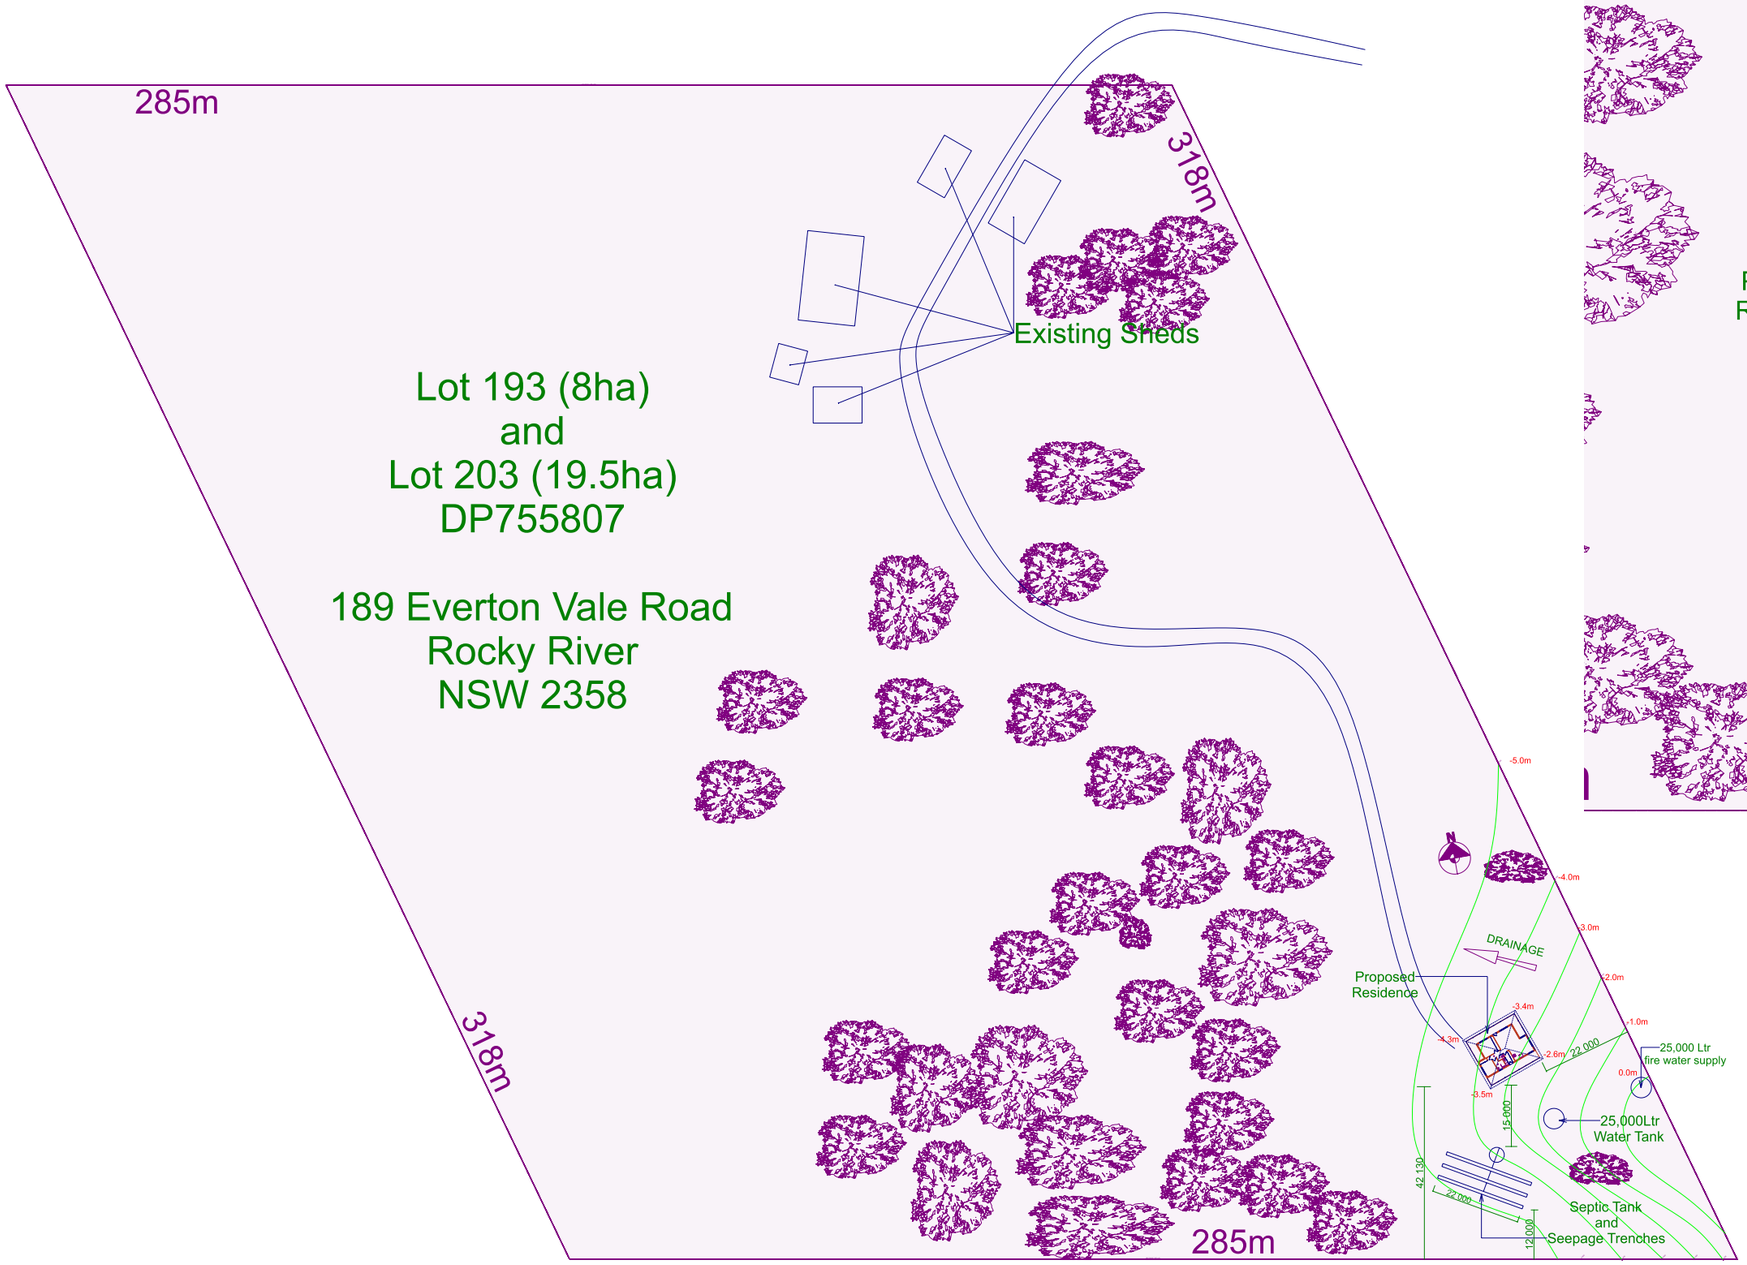

SITE PLAN

SCALE: 1:1500

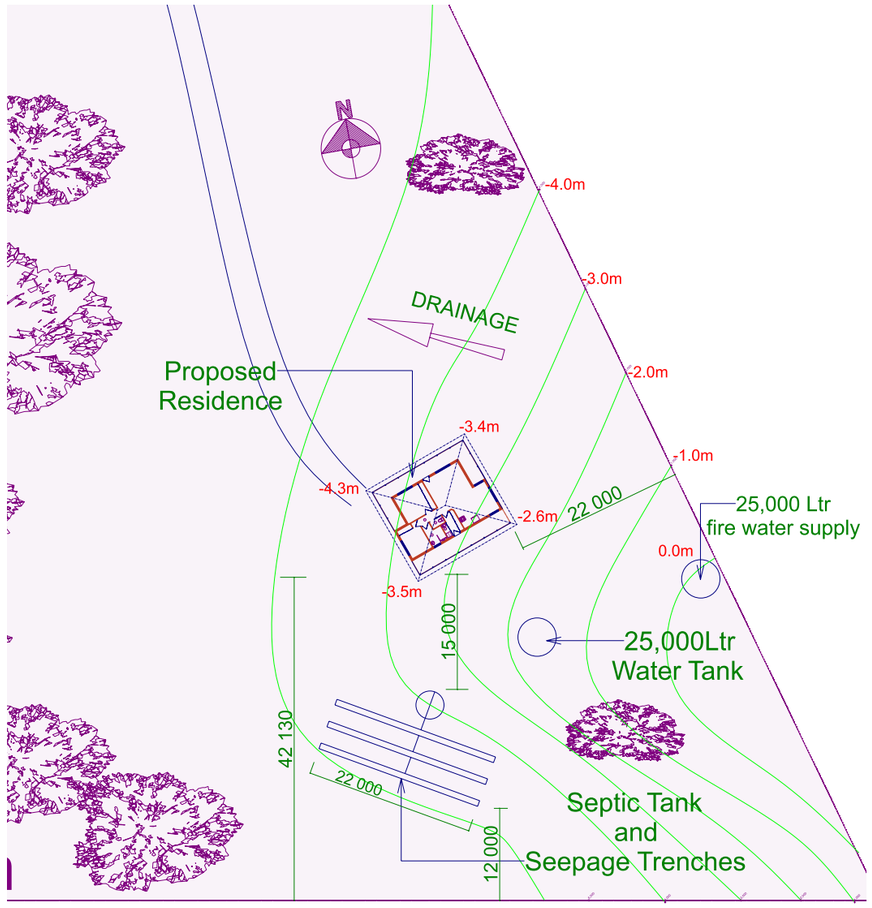

SITE PLAN

SCALE: 1:800

COPYRIGHT
THE DRAWING AND THE DESIGN DEPICTED REMAIN THE PROPERTY OF THE AUTHOR. REPRODUCTION IN PART OR IN WHOLE IS PROHIBITED UNLESS WRITTEN PERMISSION IS OBTAINED FROM THE AUTHOR.
PLANS ARE FOR USE ONLY ON THE JOB SPECIFIED IN THE TITLE BOX.

29/08/22	For Client Approval
06/09/22	For Submission
12/09/22	Amended For Submission
06/02/23	Amended For Submission AWTS Update

Customer: DEVLIN, Ray & Carolyn
Site Address: 189 Everton Vale Rd, Rocky River, NSW 2358
PH: 0427 677 845 E:
Reference No: 2022-014 New Residence

SITE PLAN

New England Drafting
PHONE: 0417-303 343 Email: greg@newenglanddrafting.com

Printed: 30/08/2023 | Page: 4 | DRAWN BY: Greg SELBY